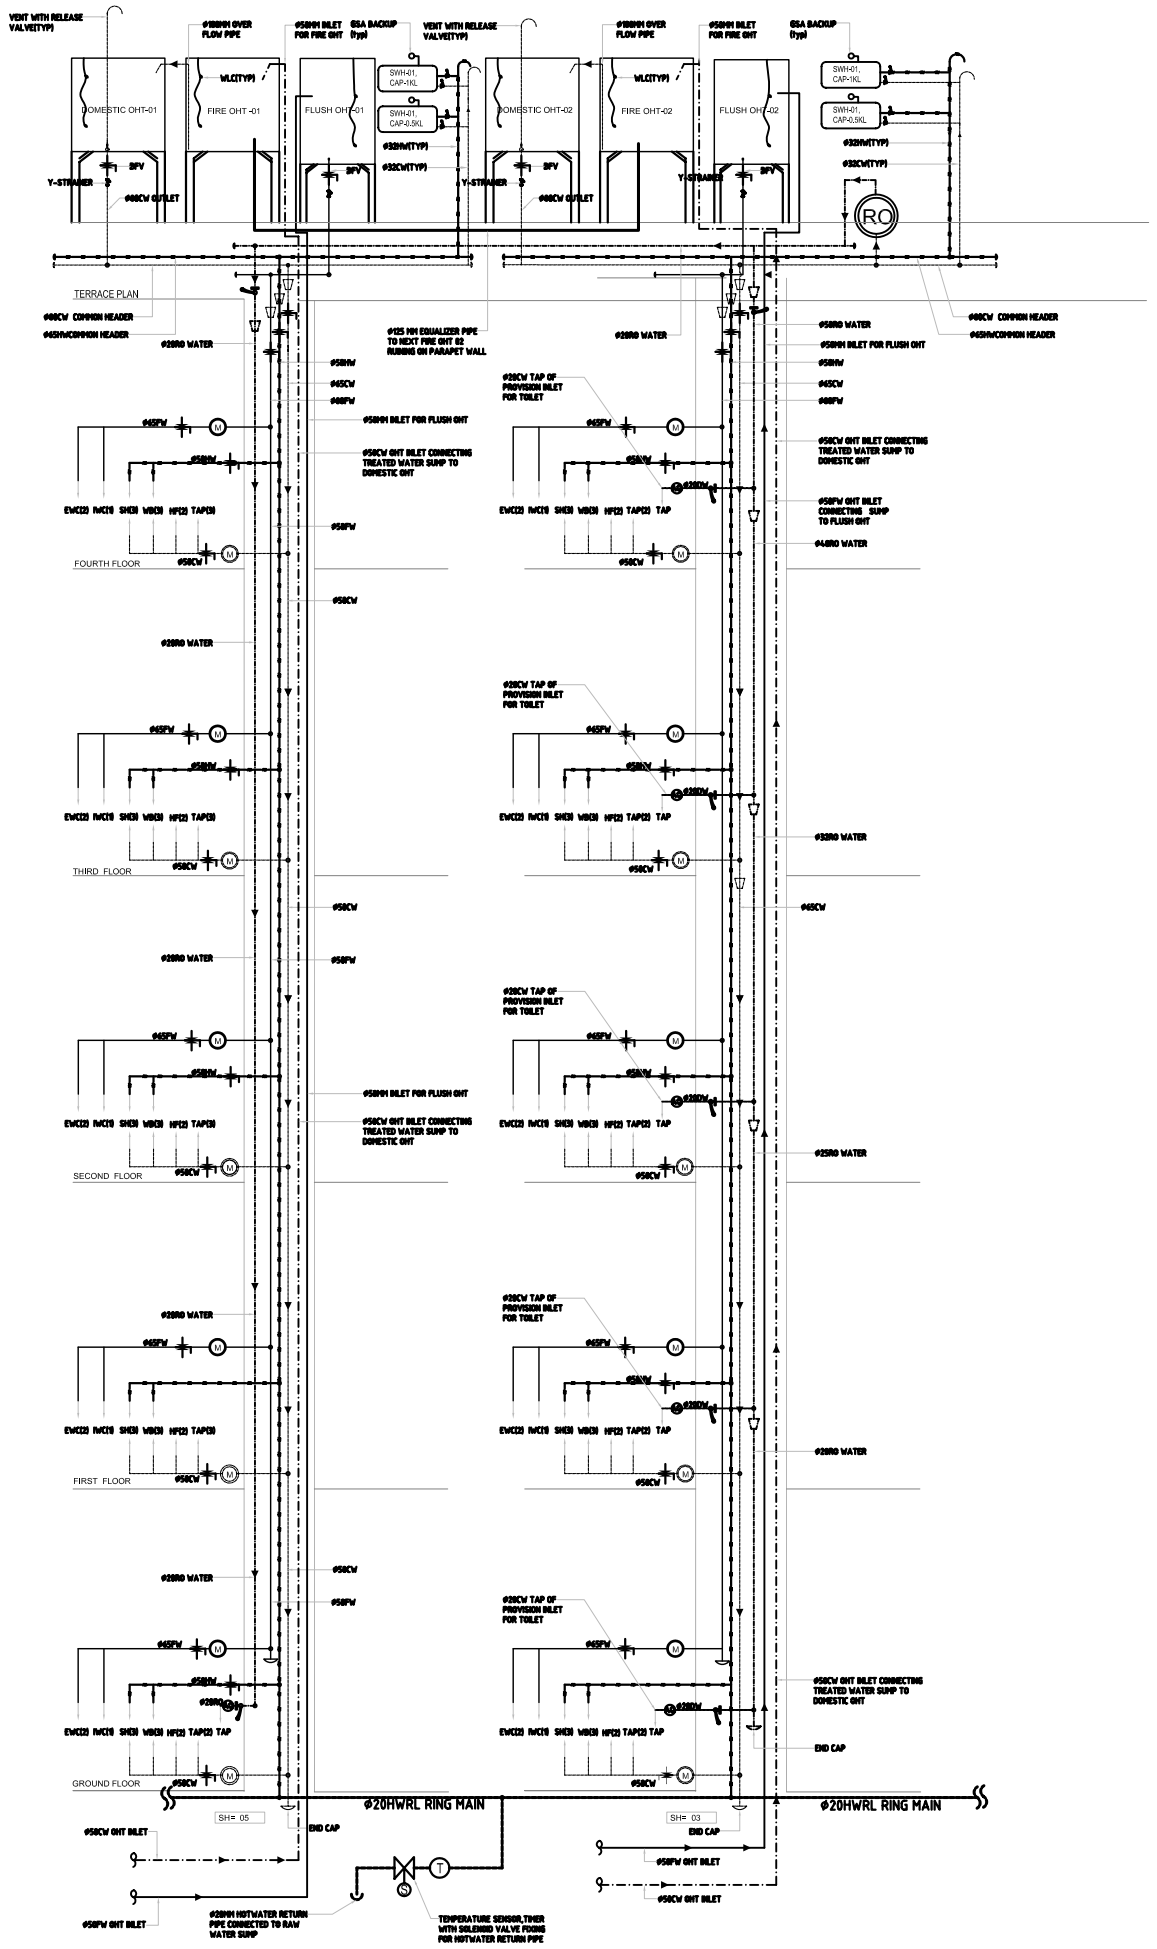

01 WATER RISER DIAGRAM
SCALE:NTS

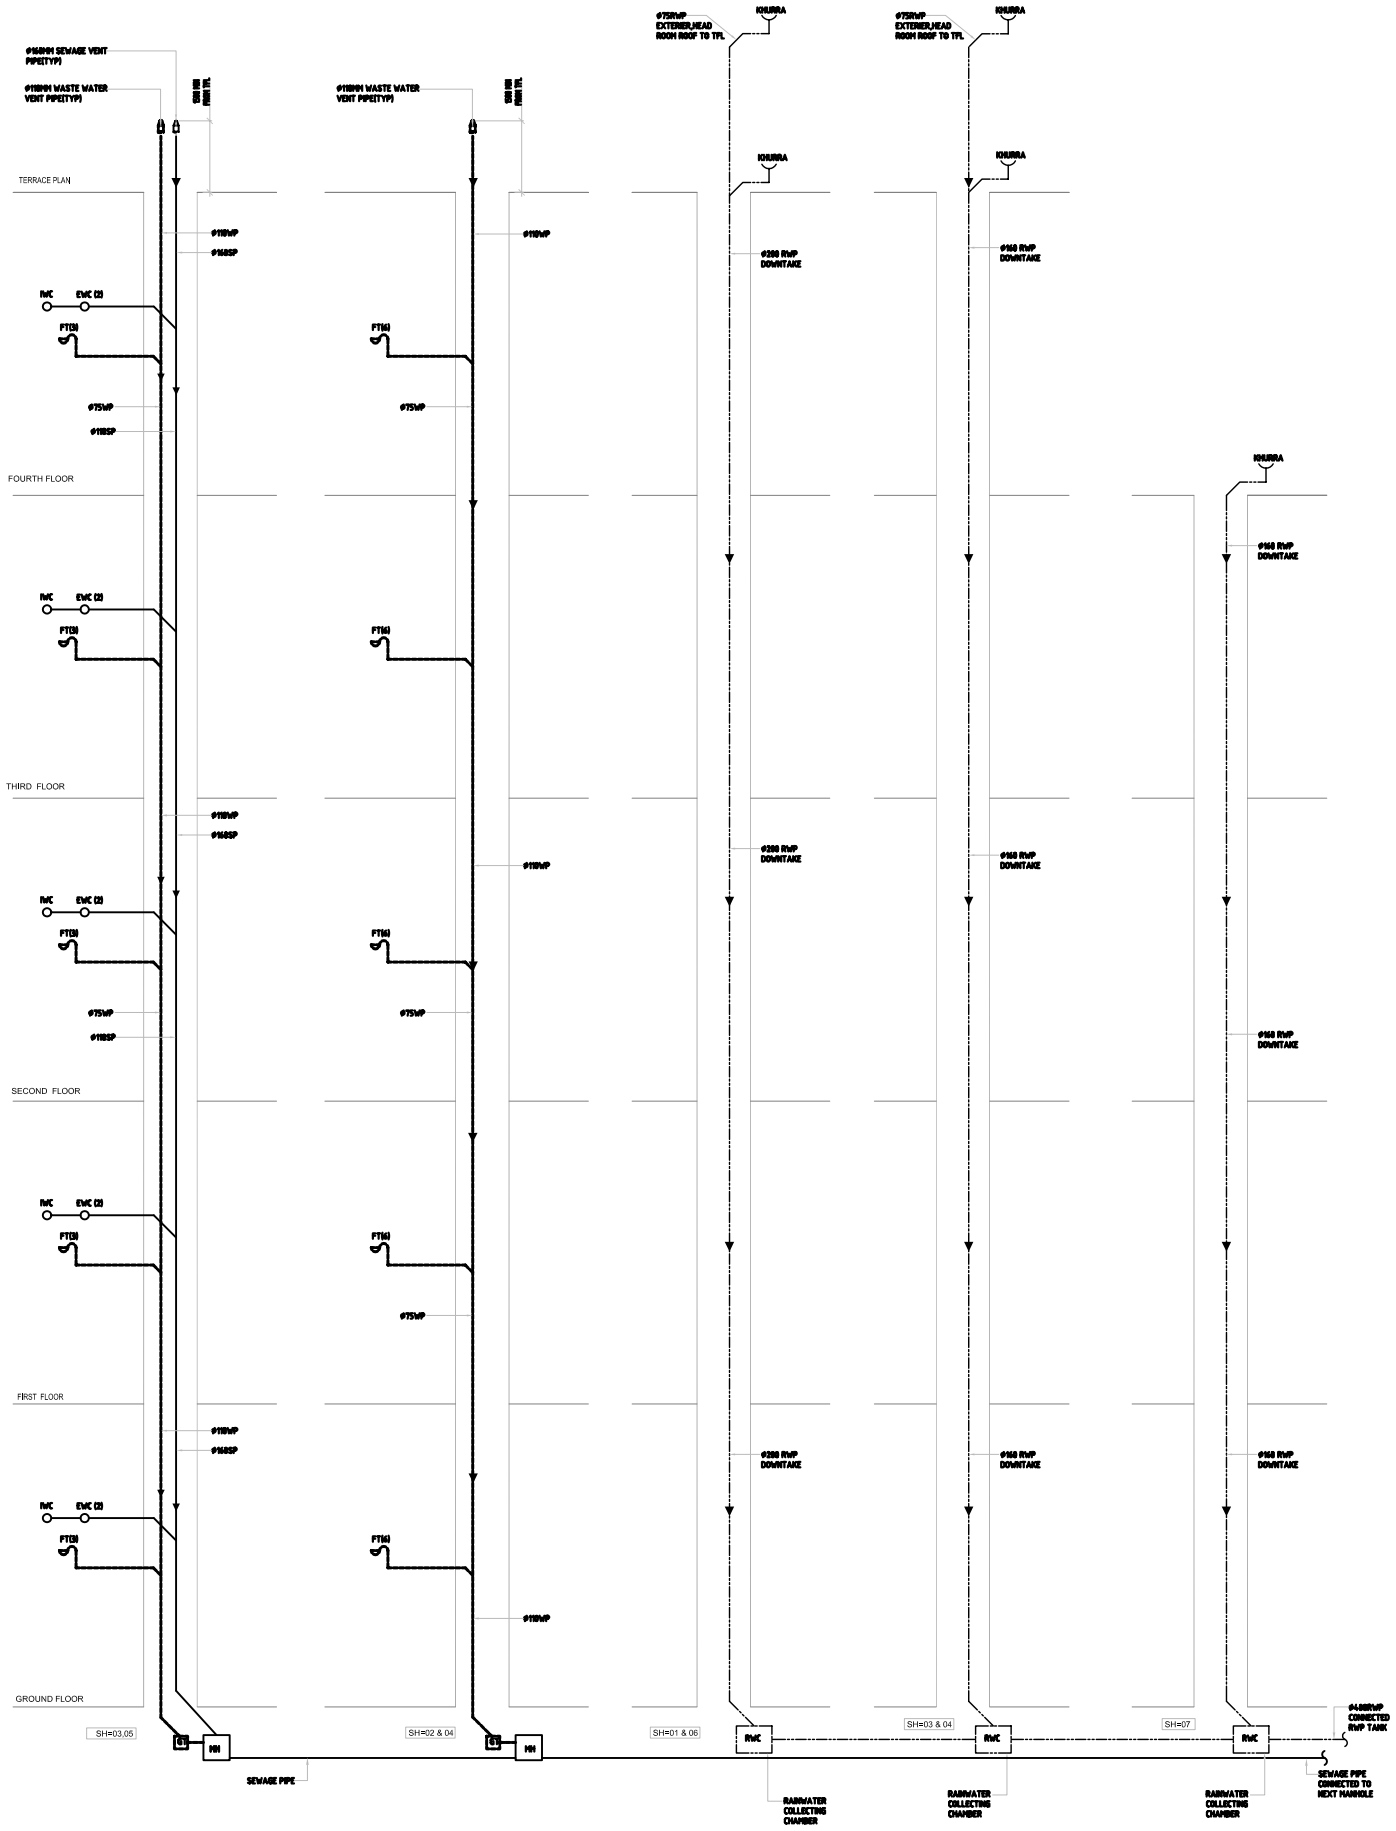

01 SEWAGE ,WASTE & RAIN WATER DOWN COMER DIAGRAM
SCALE:NTS

KEY PLAN

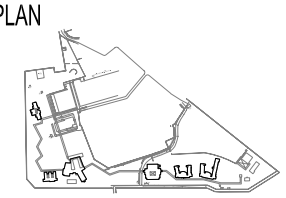

FOR-TENDER

REV	DATE	DESCRIPTION	DRAWN	APPD
R2	12-07-11	FOR-TENDER	TCL	LRC
R1	13-04-11	FOR-TENDER	TCL	LRC
R0	14-09-10	FOR-TENDER	TMR	LRC

CLIENT
Indraprastha Institute of Information Technology (IIIT)
at Okhla Industrial Estate,Ph. III,
NEW DELHI - 110020

PROJECT CONSULTANT

McD BERL smart environs
Mc D Built environment research laboratory pvt Ltd,
L-16, 3rd CROSS,26th MAIN ROAD, 1st PHASE, JP NAGAR,
BANGALORE-560 078,**PH: 91 80 41214020.**
Website: www.mcdberl.com

ARCHITECT

Sanjay Prakash & Associates
R1/301,
Hauz Khas Enclave
New Delhi - 16
Ph. 011-41655697
Email: spa@sanjayprakash.co.in

PROJECT TITLE
IIIT-D

DRAWING TITLE
WATER RISER DIAGRAM & SEWAGE ,WASTE & RAIN WATER DOWN COMER DIAGRAM -GIRLS HOSTEL

SCALE	DATE	DESIGNED	DRAWN	CHECKED	APPROVED
NTS	12-07-11	MBD	TCL	MBD	MB

JOB NUMBER	DRAWING NUMBER	REVISION	SHEET
1217	P-702	R2	A2

This drawing is the property of Mc D Built environment research laboratory pvt Ltd, no part of the drawing may be reproduced in any manner whatsoever without permission from Mc D BERL.