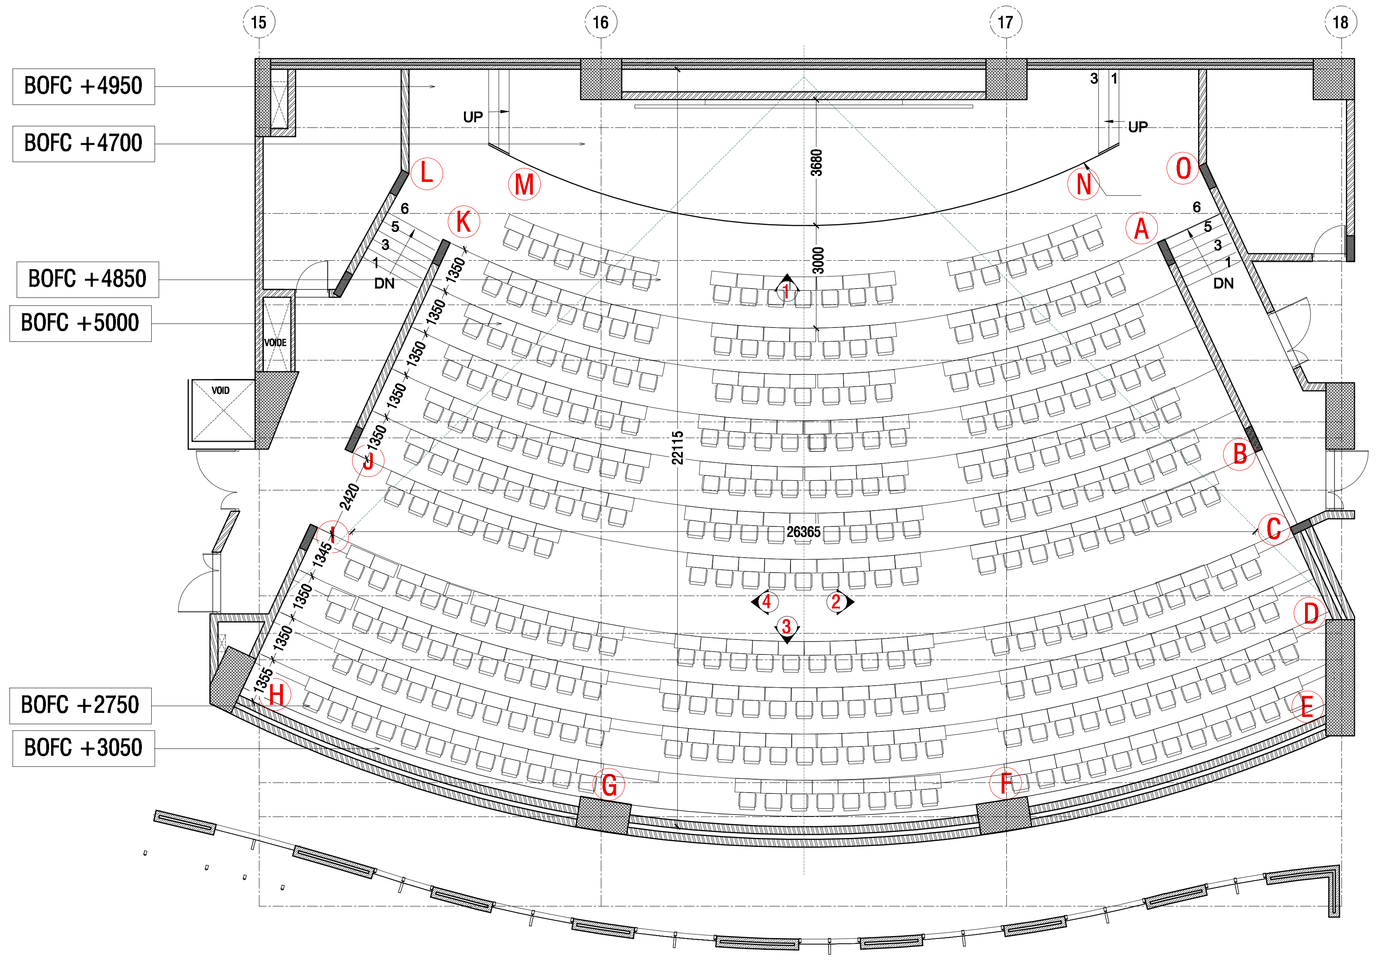

1ST FLOOR PLAN FOR 300 SEATER HALL

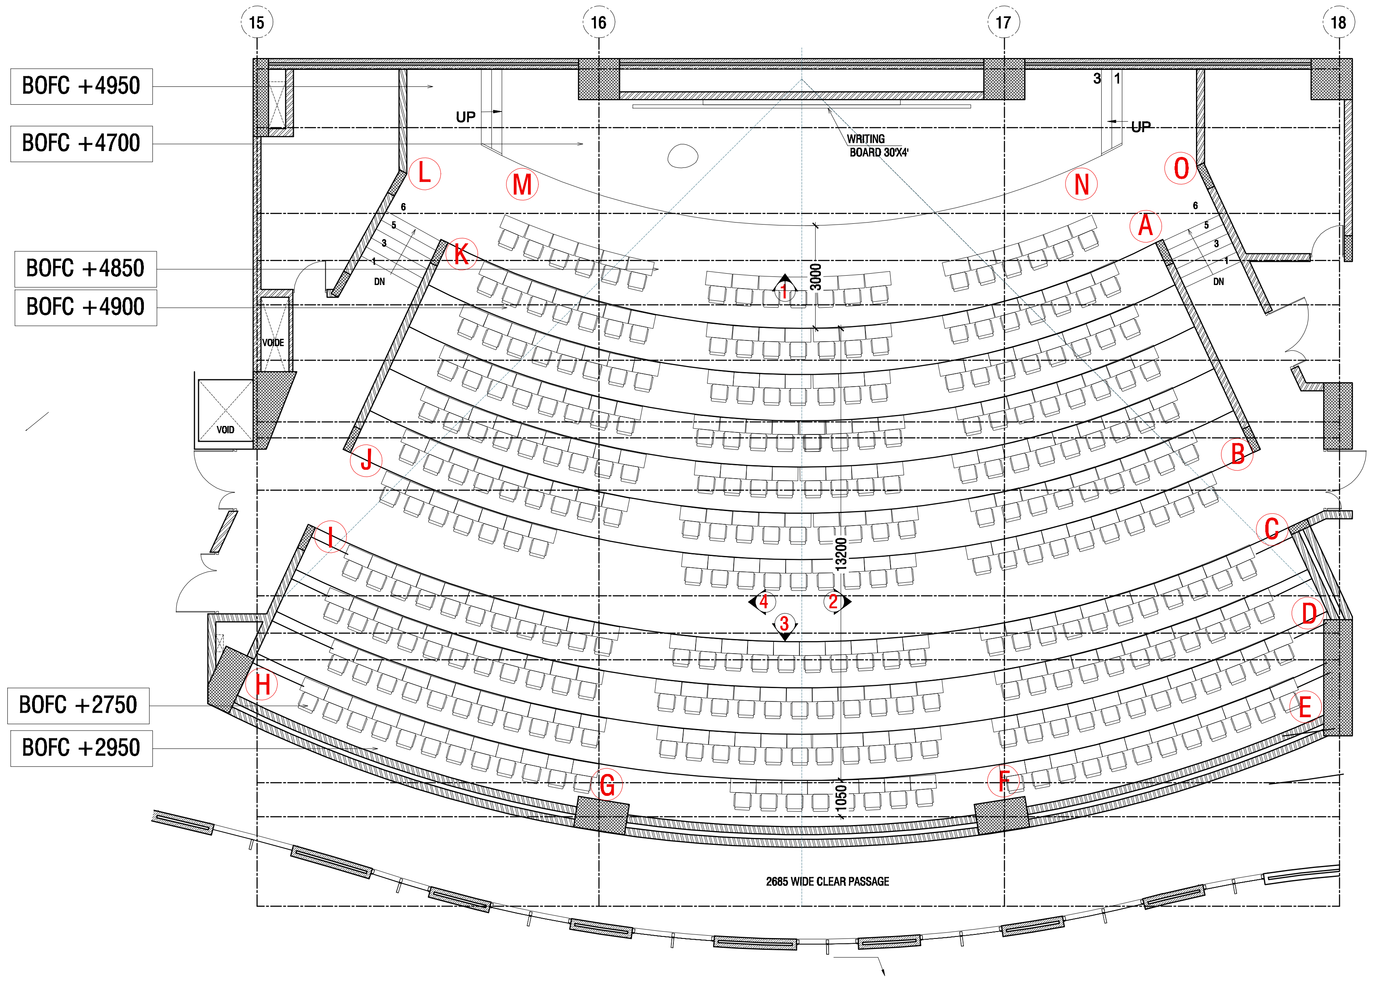

2ND FLOOR PLAN FOR 300 SEATER HALL

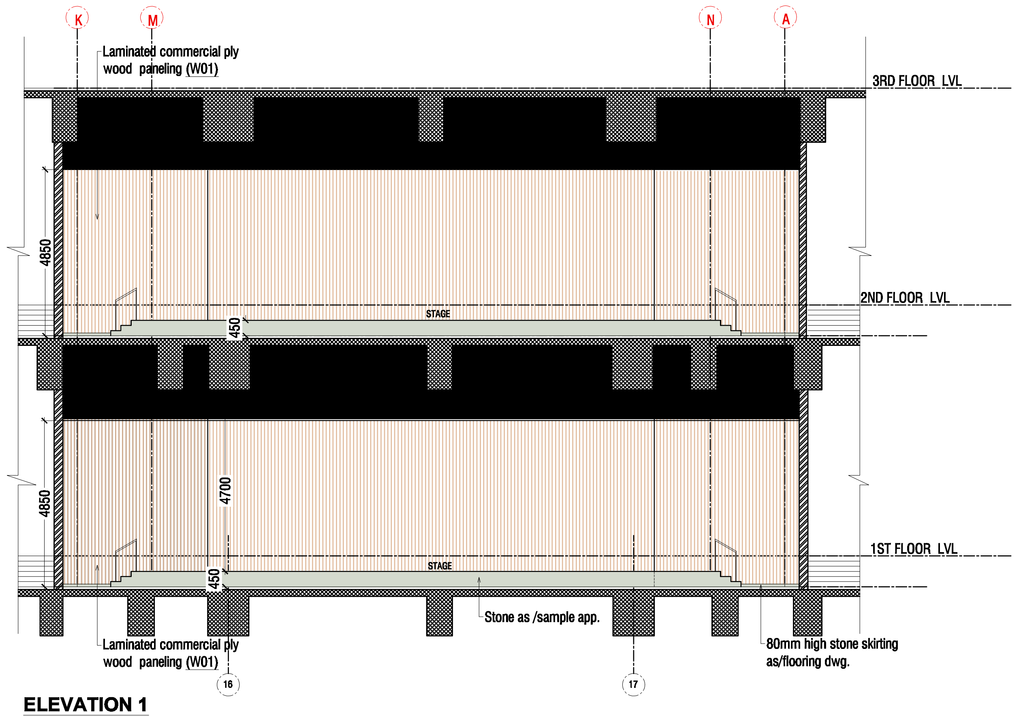

ELEVATION 1

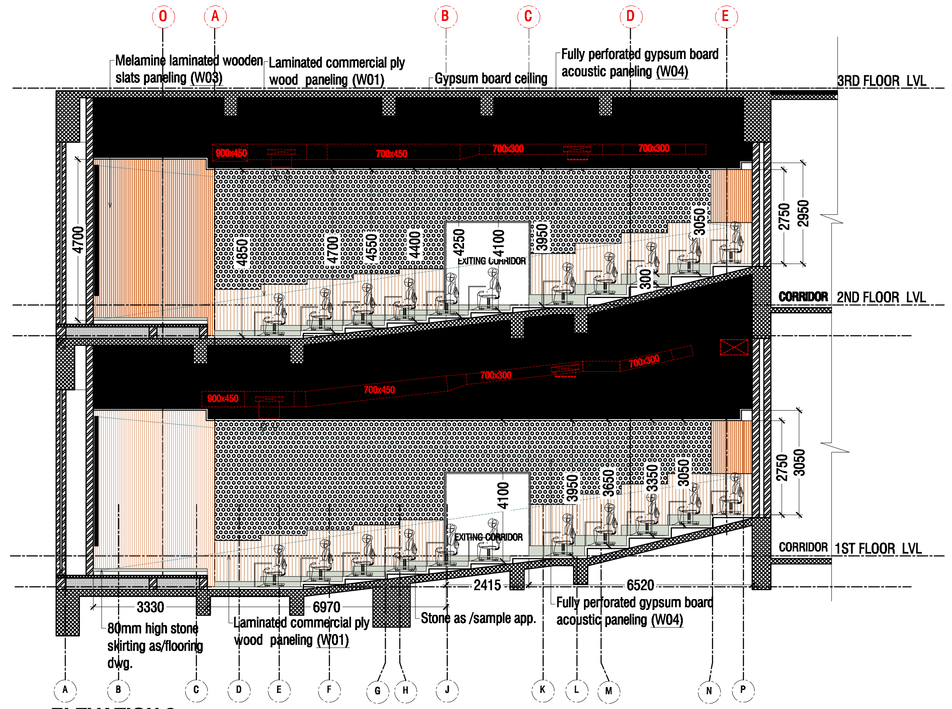

ELEVATION 2

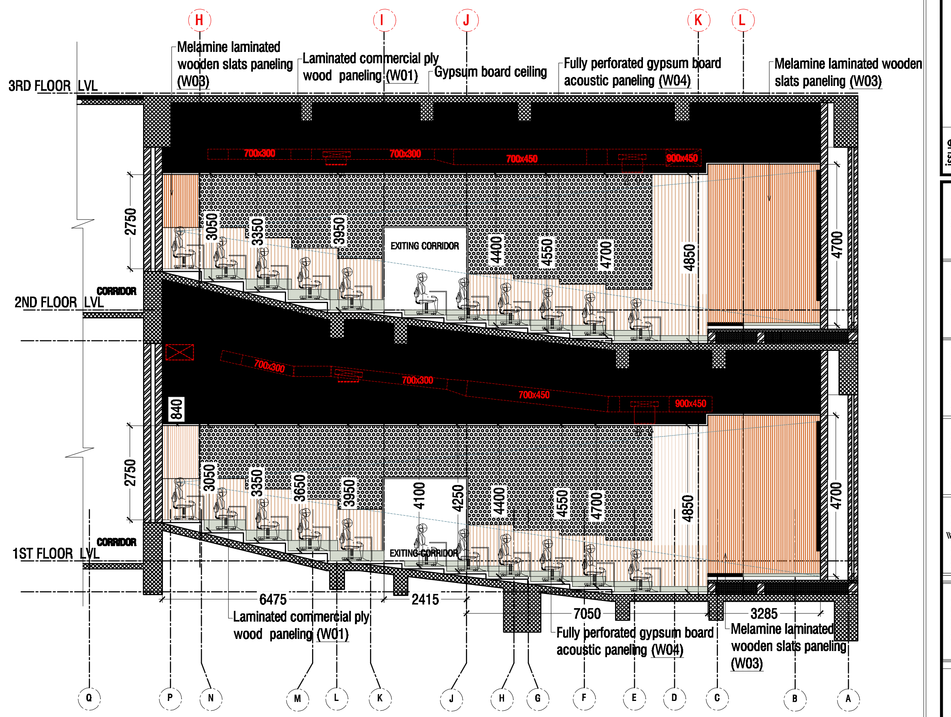

ELEVATION 4

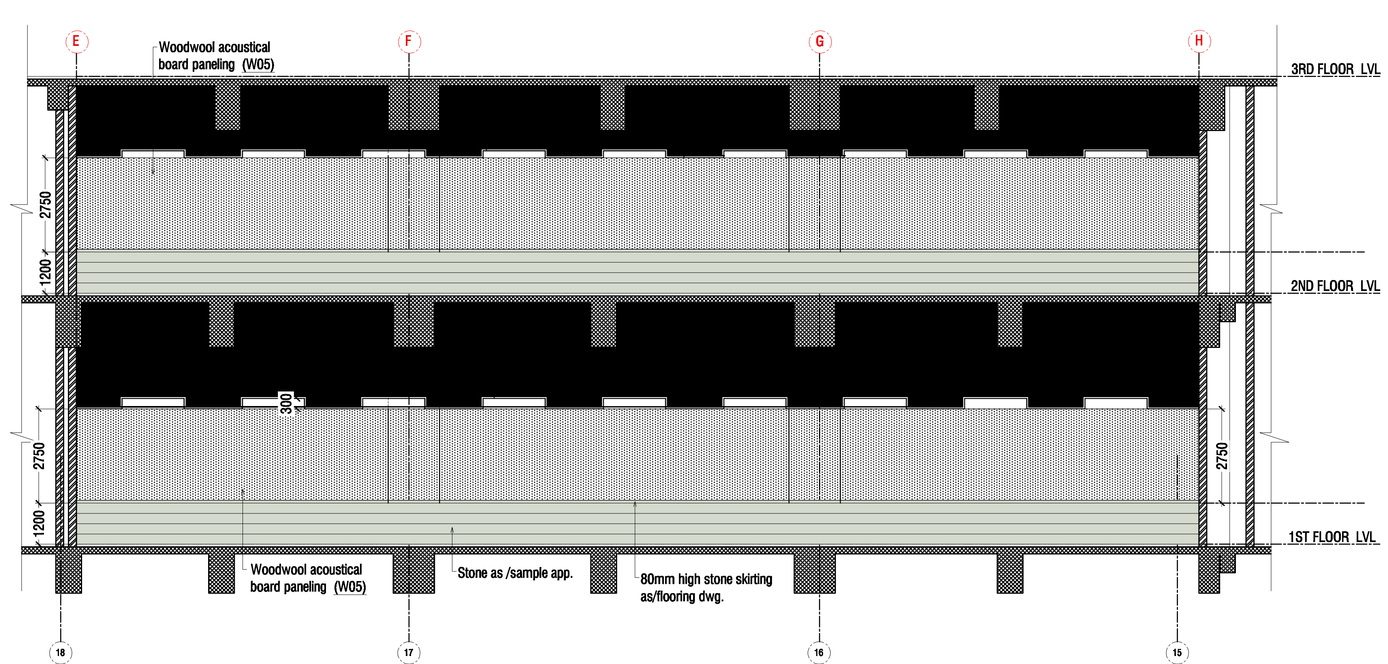

ELEVATION 3

GENERAL NOTES

- ALL DIMENSIONS ARE IN MM, UNLESS OTHERWISE STATED.
- ONLY WRITTEN DIMENSIONS ARE TO BE FOLLOWED.
- DO NOT MEASURE THE DRAWING.
- ALL DRAWINGS ARE TO BE SIMULTANEOUSLY READ ALONG WITH RELEVANT SERVICES & CONSTRUCTION DRAWINGS, WHEREVER APPLICABLE.
- ALL MATERIAL FINISHES ARE TO BE EXPRESSEDLY APPROVED BY THE ARCHITECT &/OR THE RELEVANT CONSULTANTS.

FINISHING LEGEND

	LAMINATED COMMERCIAL PLY WOOD PANELING (W01)
	MELAMINE LAMINATED WOODEN SLATS PANELING (W03)
	FULLY PERFORATED GYPSUM BOARD ACOUSTIC PANELING (W04)
	WOODWOOL ACOUSTICAL BOARD PANELING (W05)
	KOTAH STONE AS/SAMPLE APP.

ISSUE STATUS

LANDSCAPE — DESIGN CELL
email:contactus@designcellstudio.com

HVAC — Abid Husain Consultants
email:ahconi@rediffmail.com

PLUMBING & FIRE — MKG Consultants
email:mkgconsultant@gmail.com

ELECTRICAL — Engineering Services Consultants
email:escon86@gmail.com

STRUCTURAL — Mehro Consultants
A-1/36, Safdarjung Enclave, New Delhi - 110 029
Tel: 26166553 / 26177136, Fax: 26204202
Email: shubham_mehro@rediffmail.com

OWNER — INDRAPRASTHA INSTITUTE OF INFORMATION TECHNOLOGY
OKHLA PHASE - III, NEW DELHI -110020

PROJECT — DEVELOPMENT OF PHASE -II AT INDRAPRASTHA INSTITUTE OF INFORMATION TECHNOLOGY
OKHLA PHASE - III, NEW DELHI -110020

ARCHITECT — SAA
URBAN DESIGN | MASTERPLAN | ARCHITECTURE | INTERIORS | ENGINEERING | PROJECT MANAGEMENT
A-2/1, AFRICA AVENUE, SAFDARJUNG ENCLAVE, NEW DELHI-110 029, INDIA
T: +91.11.4323.5335 | F: +91.11.2620.4481 | E: saa@saaindia.net | W: www.saaindia.net

SEAL

ISSUED FOR

INFORMATION & REVIEW	☐
TENDER	☐
SUBMISSION	☐
GFC	☑
AS BUILT	☐

REVISIONS

#	DATE	DESCRIPTION

SCALE 1:150@A1 — NORTH

DATE ISSUED 23-08-2016

DRAWN BY NITESH

CHECKED BY JITENDER

DRAWING — 300 SEATER LECTURE HALL 1ST AND 2ND FLOOR LAYOUT PLAN AND ELEVATIONS

DWG NO. — IIITD/LB/ID-21